REVISIONS			
REV#	DESCRIPTION	DATE	APPROVED

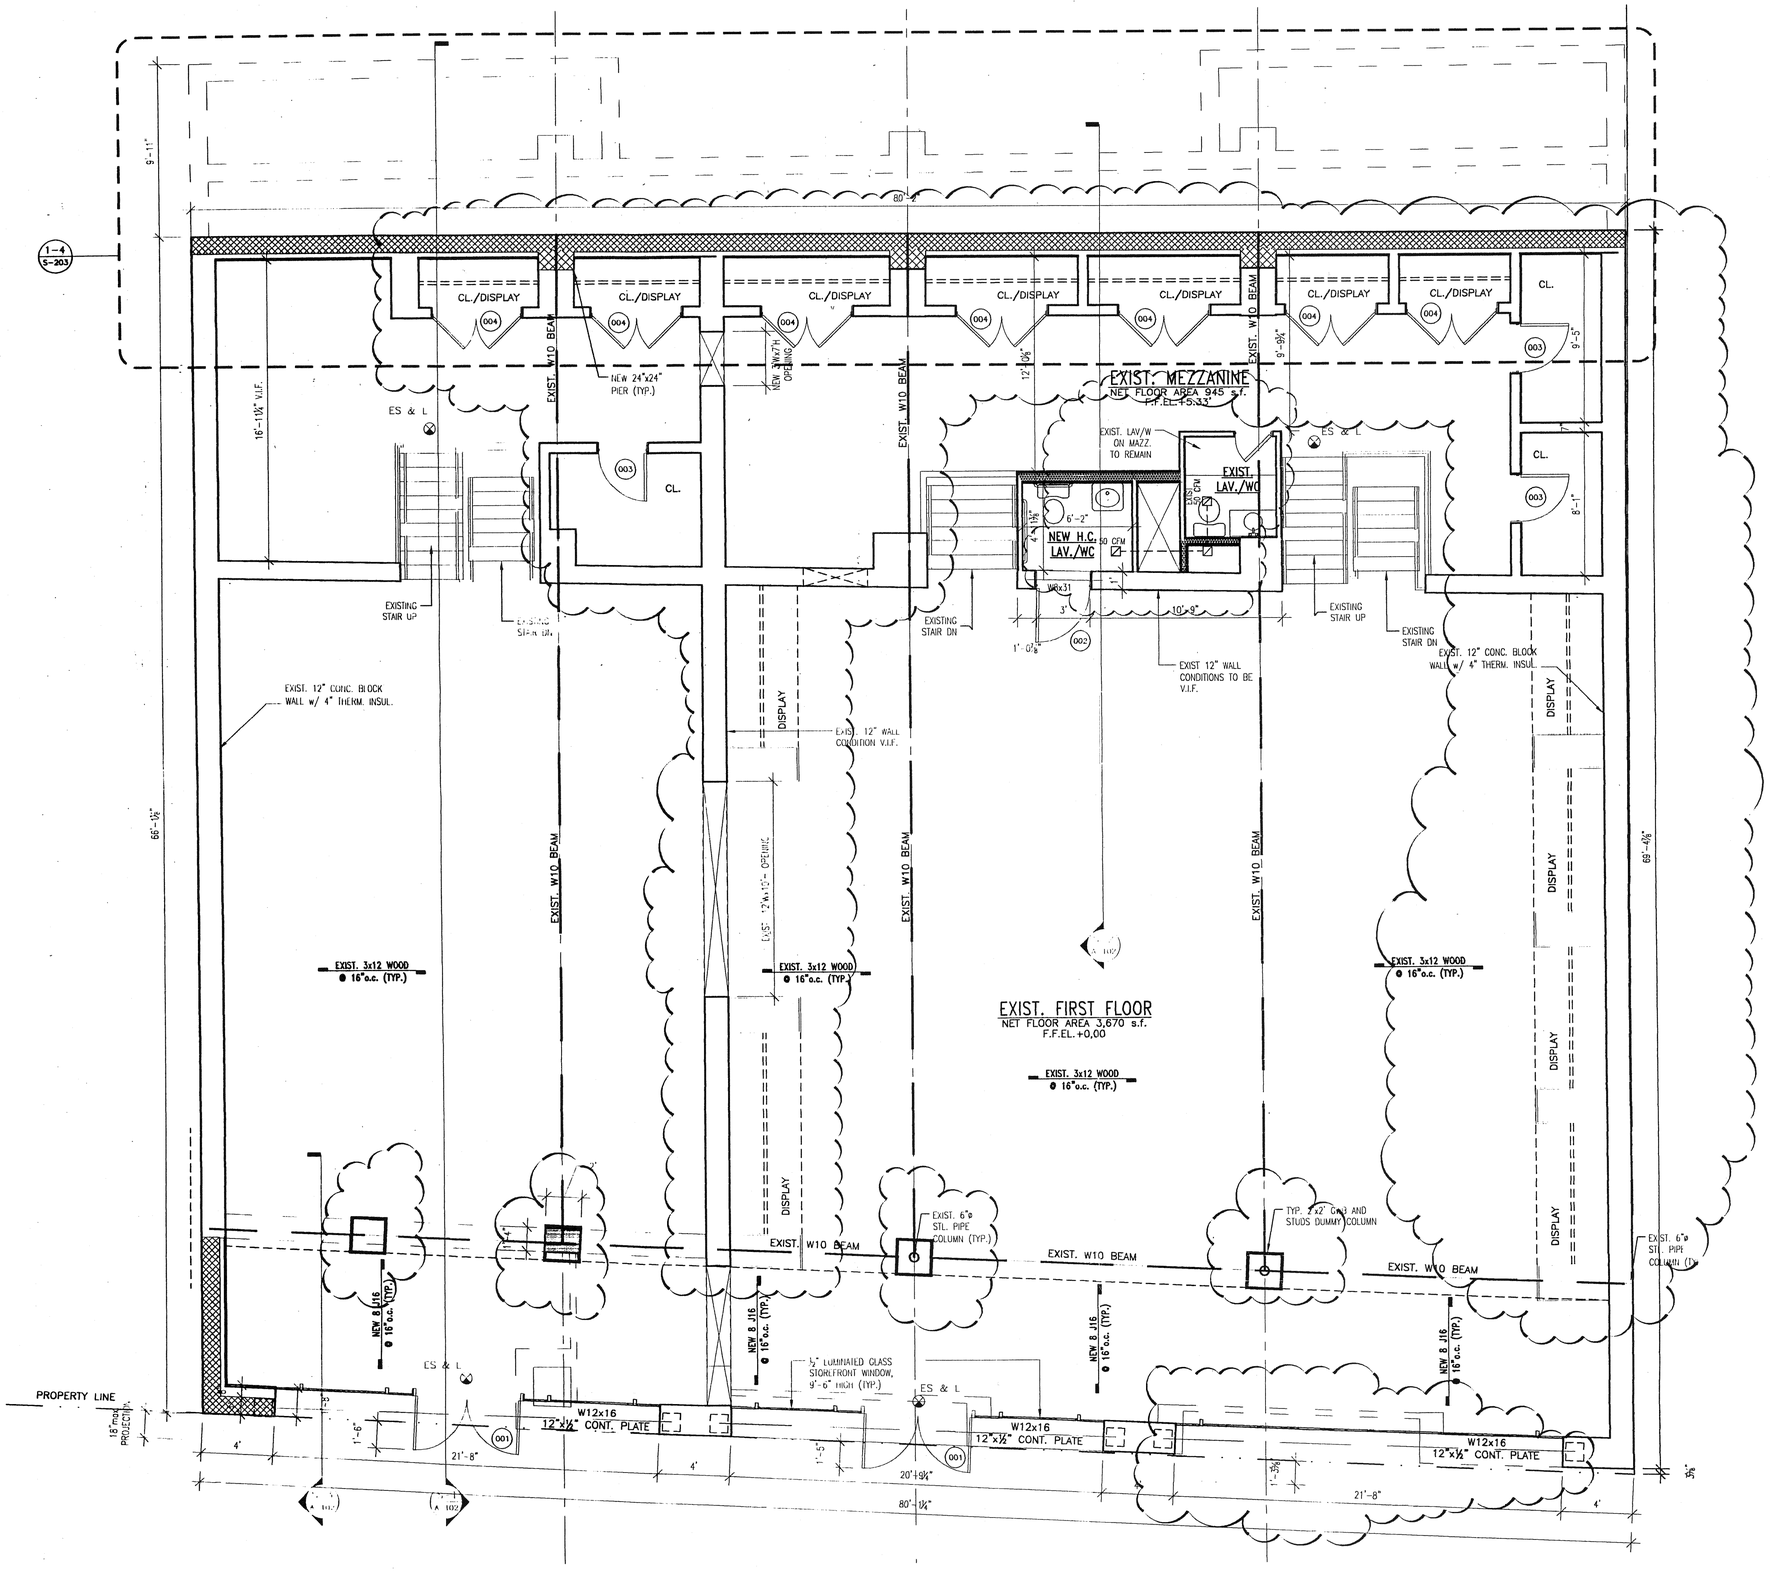

500837268
DEPT. OF BLDGS.

BENJAMIN BALK, PE
FEB 12 2007
EXAMINED FOR CIVIL DEFENSE PREVENTION ONLY

PROPOSED ALTERATION FOR ONE STORY AND MEZZANINE RETAIL STORE, WITH PARTIAL BASEMENT & CELLAR
2455 HYLAN BOULEVARD, STATEN ISLAND, NY

ATLAS TECHNICAL ASSOCIATES
ANTHONY GENNARO CONSULTING P.E.
60 SACKETT STREET, BROOKLYN, NY 11231
PHONE:(718) 625-4747, FAX: (718) 625-0133

DRAWN BY.	SIZE	DOB NO.	DWG NO.	REV
YB			A-101	
	SCALE ¼" = 1'-0"	DATE: may 2006	SHEET 6 OF 11	