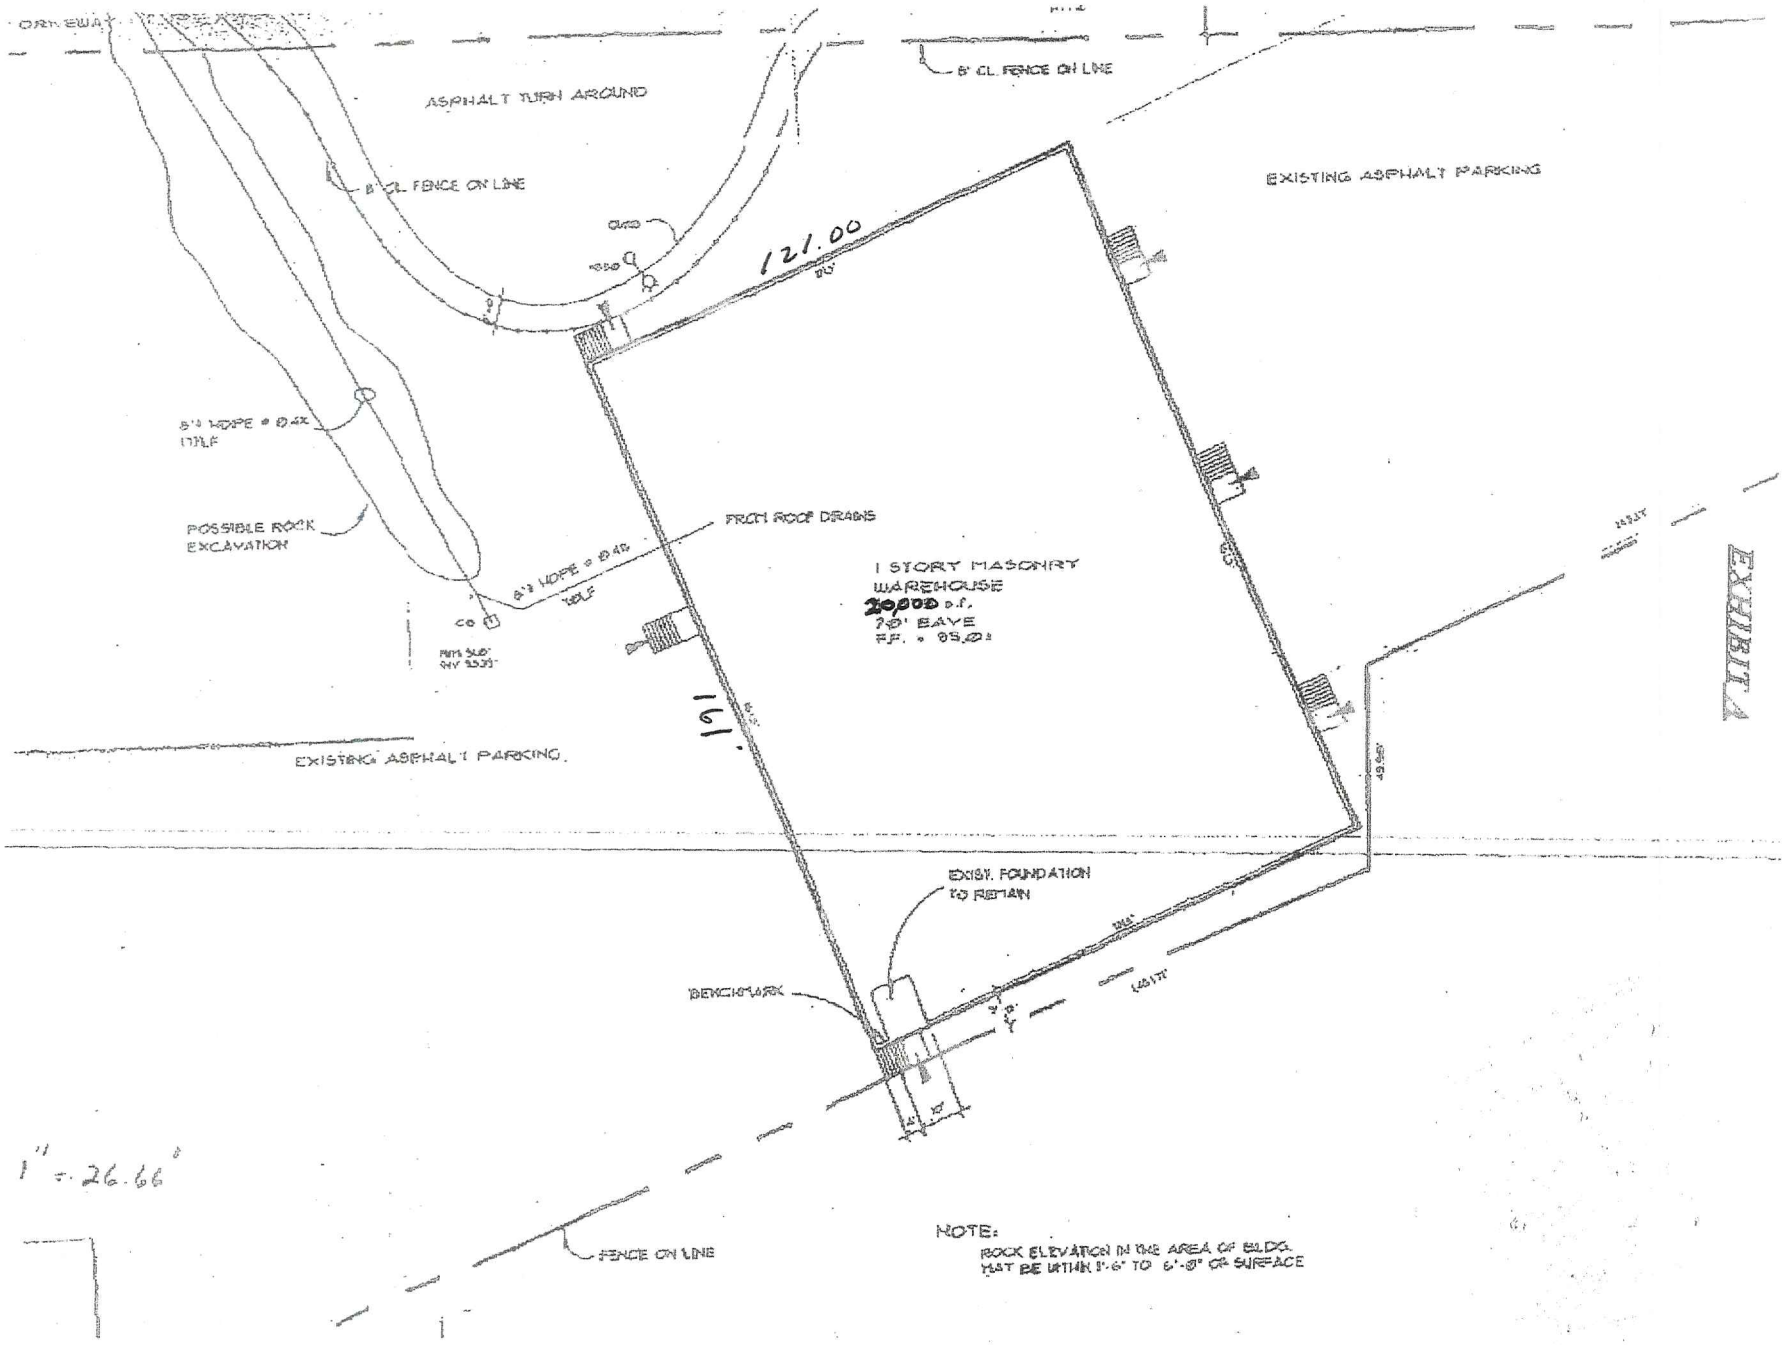
DRIVEWAY
ASPHALT TURN AROUND
6' CL FENCE ON LINE
6' CL FENCE ON LINE
EXISTING ASPHALT PARKING
121.00
5'ø HDPE @ 0.4% 170LF
POSSIBLE ROCK EXCAVATION
FROM ROOF DRAINS
6'ø HDPE @ 0.4% 160LF
CO
1 STORY MASONRY WAREHOUSE
20000 S.F.
20' EAVE
F.F. = 85.0±
191.
EXISTING ASPHALT PARKING
EXISTING FOUNDATION TO REMAIN
BENCHMARK
1" = 26.66'
FENCE ON LINE
NOTE:
ROCK ELEVATION IN THE AREA OF BLDG. MAY BE WITHIN 1'-6" TO 6'-0" OF SURFACE
EXHIBIT A