GURNEY'S SURVEYING COMPANY, INC.

1222 MAIN STREET WEST (256) 773-2882 HARTSELLE, AL 35640

SCALE:	TITLE:	NO.
1" = 100'	Boundary Survey for 2 Tracts (6.82 Acres) in the SWI/4-SWI/4, Section 4, T7S, R3W Morgan County, Alabama	10-003B
DRAWN BY: OM	Certificate to Subdivide	DATE: 2-24-10

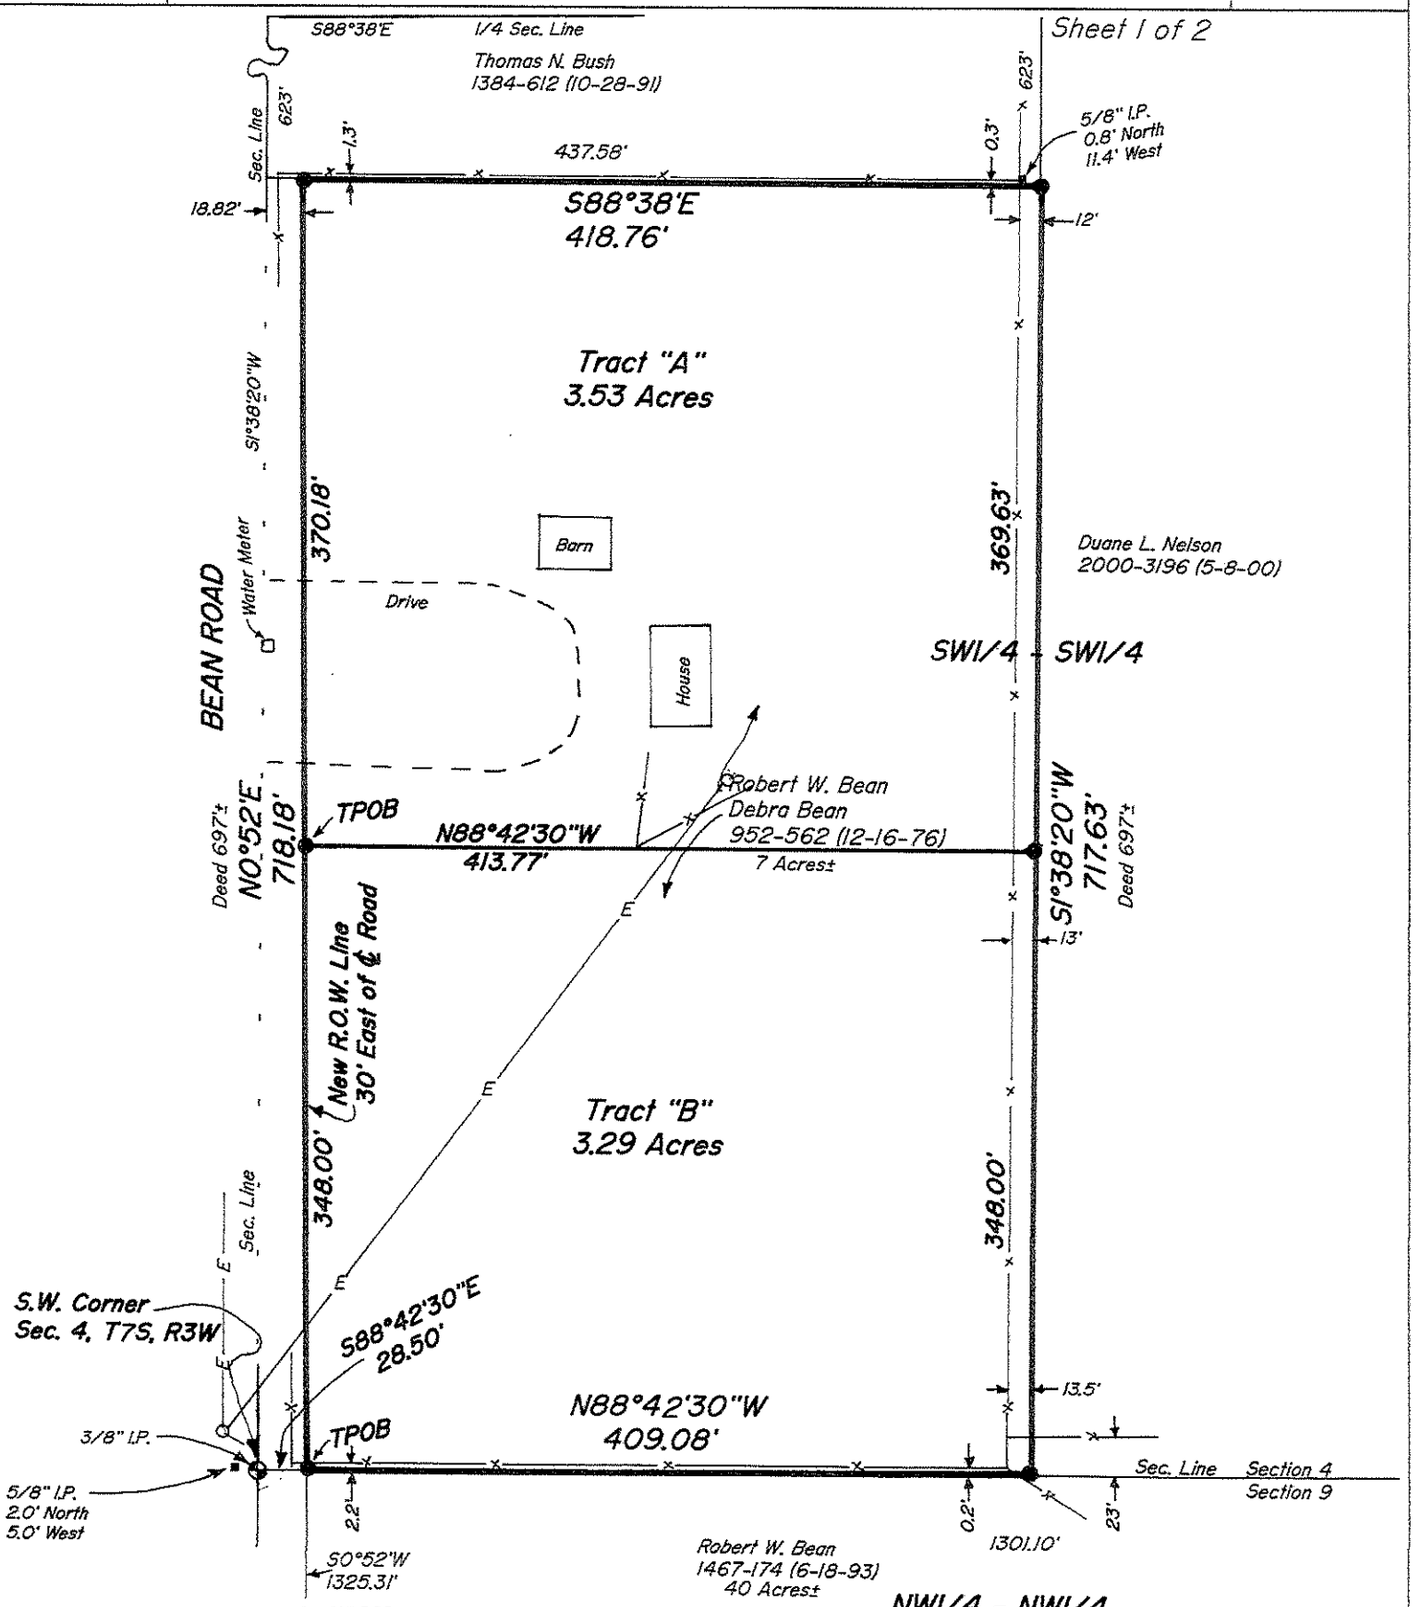

DEDICATION

We, Robert W. Bean and Debra Bean, the owners of the property as shown on this plat, hereby dedicate the right of way for Bean Road (as noted on this plat) for the use of the public.

Witness my hand, this the __ day of _____, 2010.

Robert W. Bean Debra Bean

ACKNOWLEDGMENT

I, _____, a Notary Public in and for Morgan County, Alabama, hereby certify that the above, whose names are signed to the foregoing instrument, and who are known to me, acknowledged before me on this date, that being informed of the contents of this instrument, they executed the same voluntarily.

Given under my hand & official seal, this the __ day of _____, 2010.

Notary Public

STATE OF ALABAMA LICENSED PROFESSIONAL NO. 11083 LAND SURVEYOR FRANKLIN W. GURNEY

Bearings are true (astronomic)

● = Set 1/2" Capped I.P. stamped Gurney LS-11083

■ = Existing Marker

—E— = Electric Service

—X— = Fence

Date of Field Survey: 2-23-10

1" = 100'

C88-119