LOCATION MAP
NOT TO SCALE

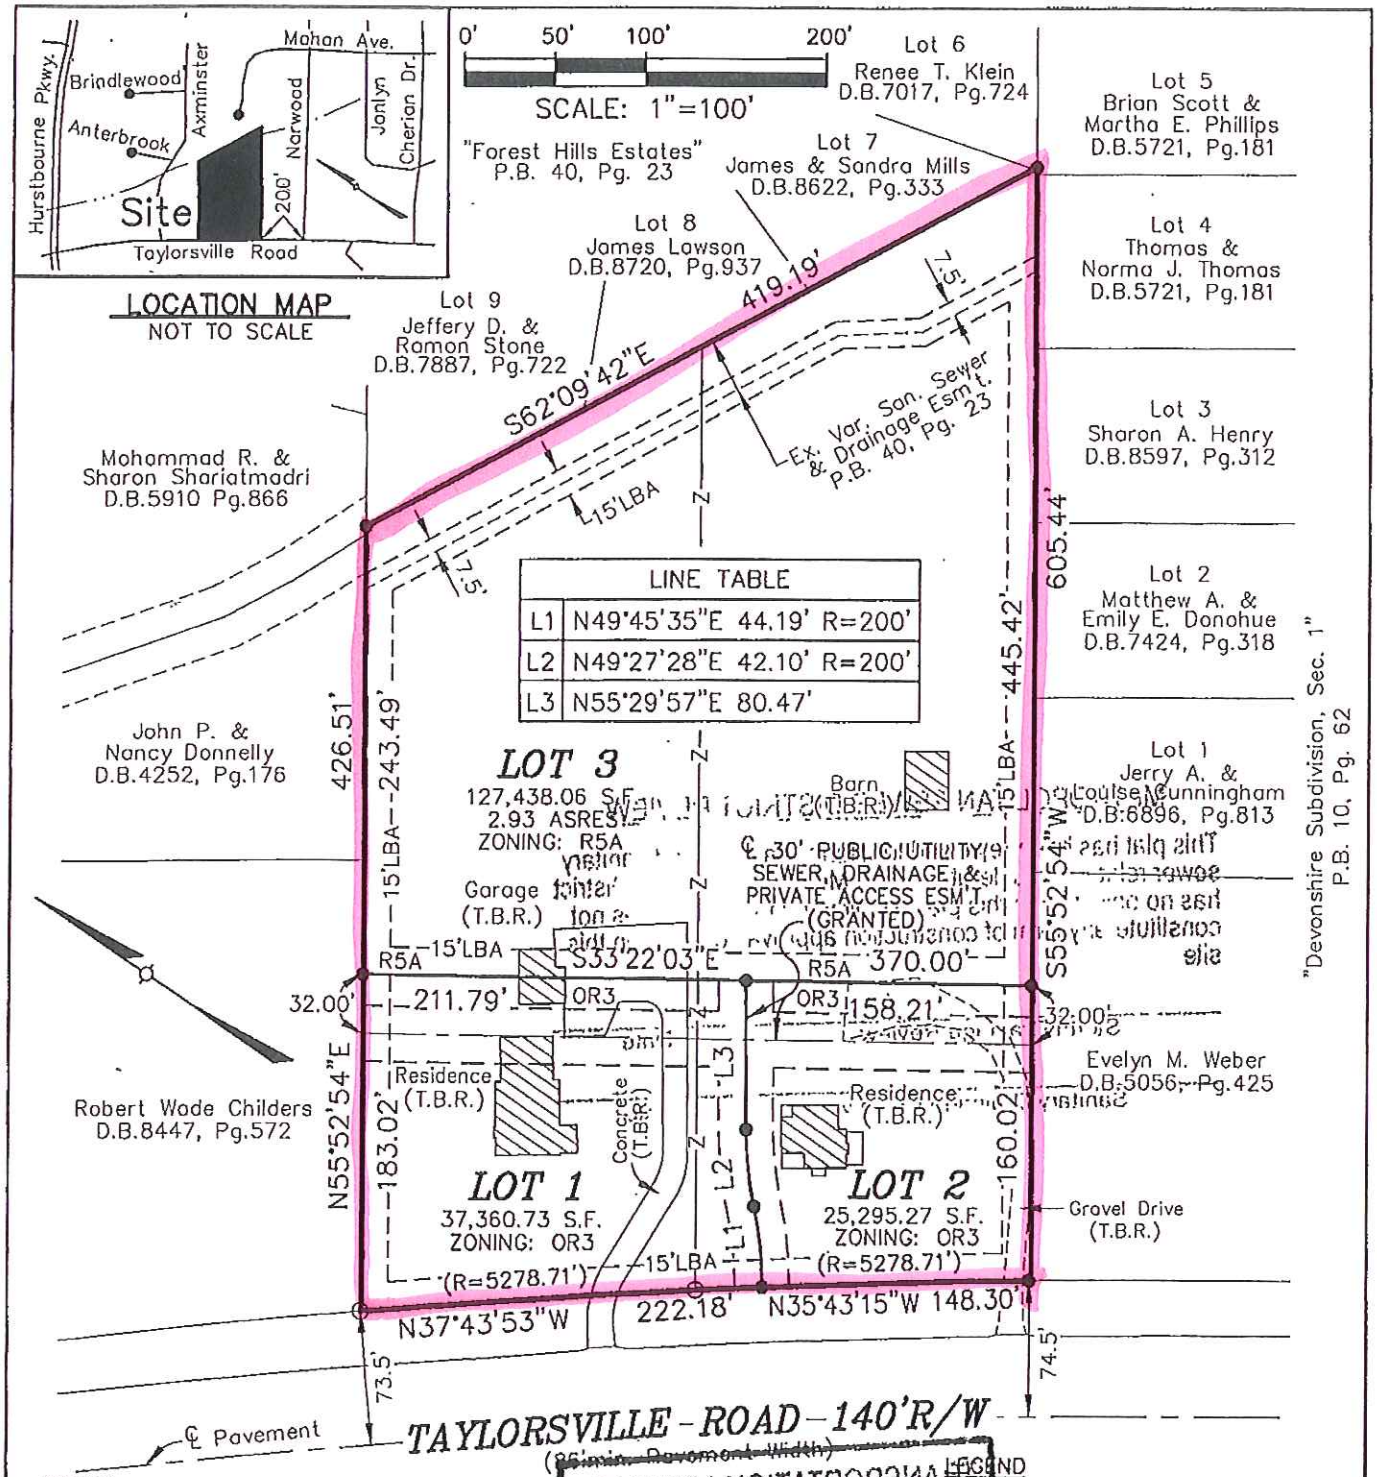

NOTES:

1. This site is subject to the binding elements and conditions of approval of Dockets No. 9-32-06 & 10-25-06 on file in the office of the Louisville Metro Planning Commission.
2. This minor plat is in accordance with the Development Plan of Docket No. 9-32-06.
3. Access easement must conform to Ordinance 87, Series 2003 Louisville Metro Government.
4. This property is not located in a 100 year flood plain per F.E.M.A. Map No. 21111C0063 E, dated December 5, 2006.
5. The horizontal datum for this survey was determined from observation of U.S.G.S. horizontal control monuments which are based on the Kentucky State Plane Coordinate System (NAD 1983).
6. Unadjusted closure for this tract is 1 part in 40,897

LEGEND
- SET 1/2" BY 18" IRON PIN W/CAP STAMPED "JBAILEY 3678"
- EXISTING 1" PIPE
- (T.B.R.) TO BE REMOVED

TRANSPORTATION APPROVAL
MINOR PLAT

CERTIFICATE OF APPROVAL

Approved this 12th day of July 20 07

Invalid if not recorded before this date. 7/12/08

LOUISVILLE METRO PLANNING AND DESIGN SERVICES

Approval subject to attached certificates.

Special requirement(s): N/A

Docket Number 9029

7/03/2007