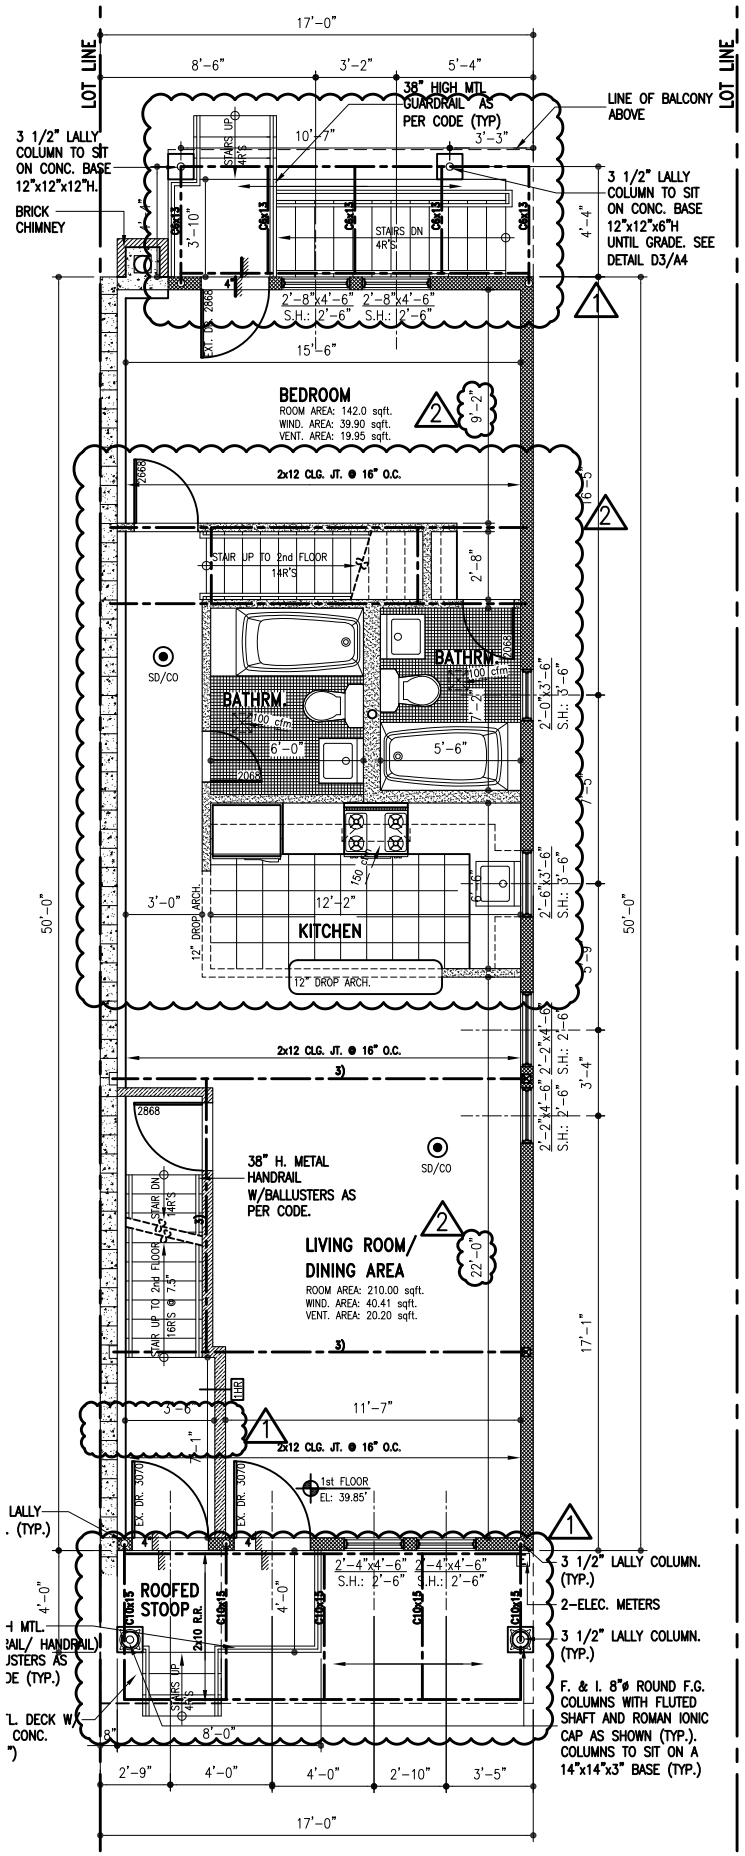

P 2 / A4

FIRST FL. PLAN

SCALE: 1/4"=1'-0"

NOTES:

1. ALL HEADERS TO BE MIN. 2)2x10 AND BIGGER. U.O.N.
2. DOUBLE UP ALL FRAMING UNDER 2nd FLR. PARTITIONS & BATHRMS.
3. ALL WINDOWS TO BE MANUFACTURED BY ANDERSON.
4. DOUBLE UP FRAMING UNDERNEATH ALL POST ABOVE.