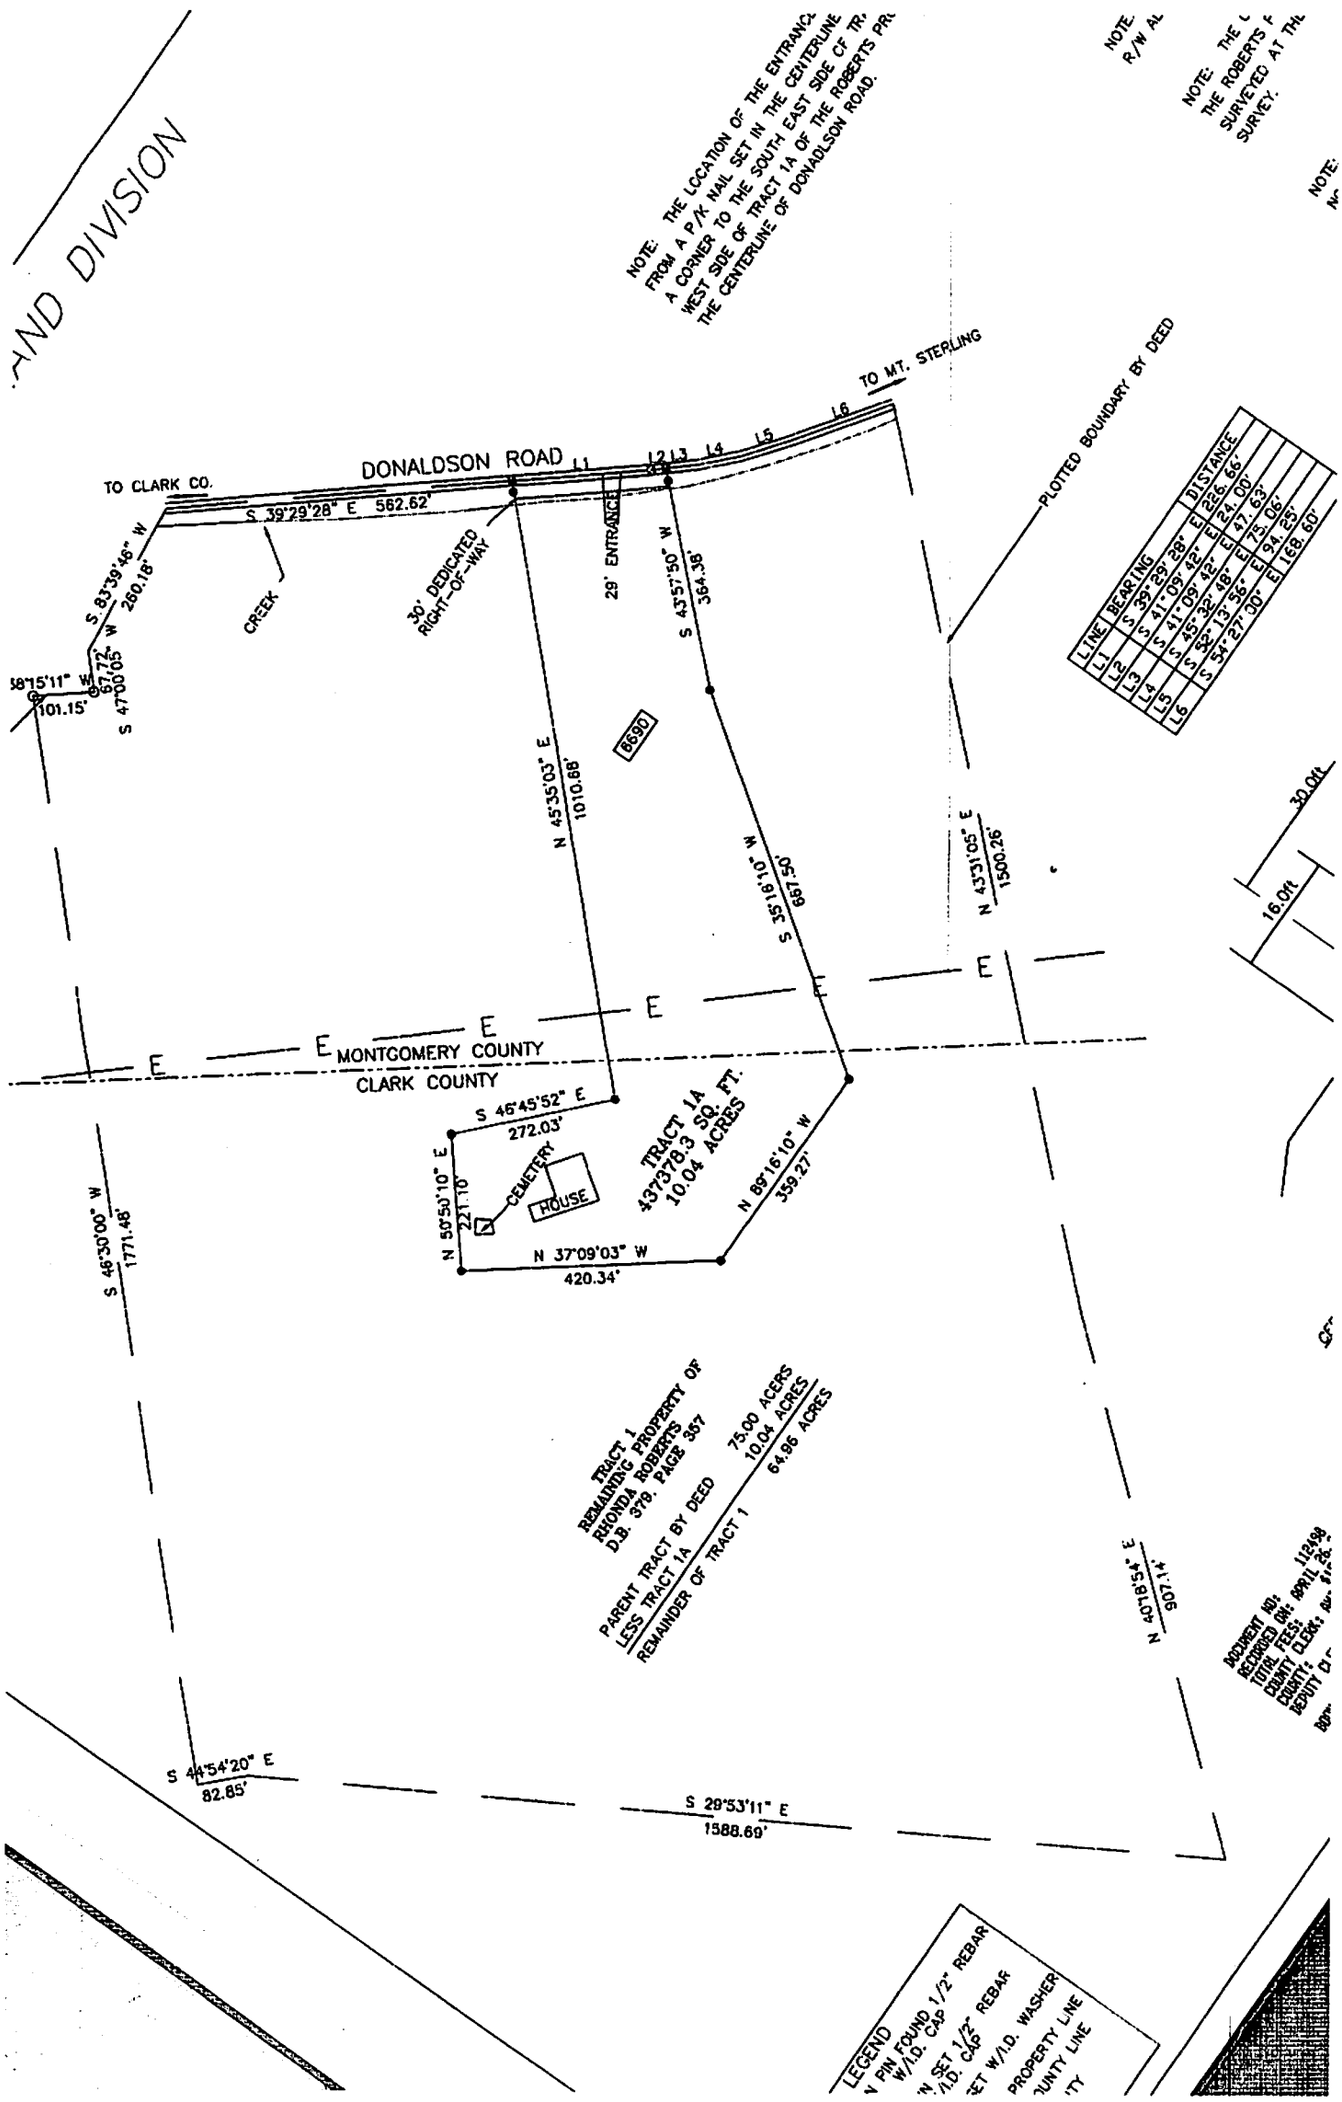
AND DIVISION
NOTE: THE LOCATION OF THE ENTRANCE FROM A P/K NAIL SET IN THE CENTERLINE A CORNER TO THE SOUTH EAST SIDE OF TR WEST SIDE OF TRACT 1A OF THE ROBERTS PR THE CENTERLINE OF DONALSON ROAD.
NOTE: R/W AL
NOTE: THE THE ROBERTS SURVEYED AT TH SURVEY.
TO MT. STERLING
DONALDSON ROAD
TO CLARK CO.
S 39°29'28" E 562.62'
S 83°39'46" W 260.18'
S 47°00'05" W 67.72'
58°15'11" W 101.15'
CREEK
30' DEDICATED RIGHT-OF-WAY
29' ENTRANCE
S 43°57'50" W 364.38'
PLOTTED BOUNDARY BY DEED
LINE BEARING DISTANCE
L1 S 39°29'28" E 226.66'
L2 S 41°09'42" E 24.00'
L3 S 41°09'42" E 47.63'
L4 S 45°32'48" E 75.06'
L5 S 52°13'56" E 94.25'
L6 S 54°27'30" E 168.60'
8690
N 45°35'03" E 1010.68'
S 35°18'10" W 669.50'
N 43°31'05" E 1500.26'
30.0ft
16.0ft
MONTGOMERY COUNTY
CLARK COUNTY
S 46°45'52" E 272.03'
TRACT 1A 437378.3 SQ. FT. 10.04 ACRES
CEMETERY
HOUSE
N 50°50'10" E 221.10'
N 37°09'03" W 420.34'
N 89°16'10" W 359.27'
S 46°30'00" W 1771.48'
TRACT 1 REMAINING PROPERTY OF RHONDA ROBERTS D.B. 379, PAGE 387
PARENT TRACT BY DEED 75.00 ACRES
LESS TRACT 1A 10.04 ACRES
REMAINDER OF TRACT 1 64.96 ACRES
N 49°18'54" E 907.14'
S 44°54'20" E 82.85'
S 29°53'11" E 1588.69'
LEGEND
N PIN FOUND 1/2" REBAR W/I.D. CAP
N SET 1/2" REBAR W/I.D. CAP
SET W/I.D. WASHER
PROPERTY LINE
OUNTY LINE
TY