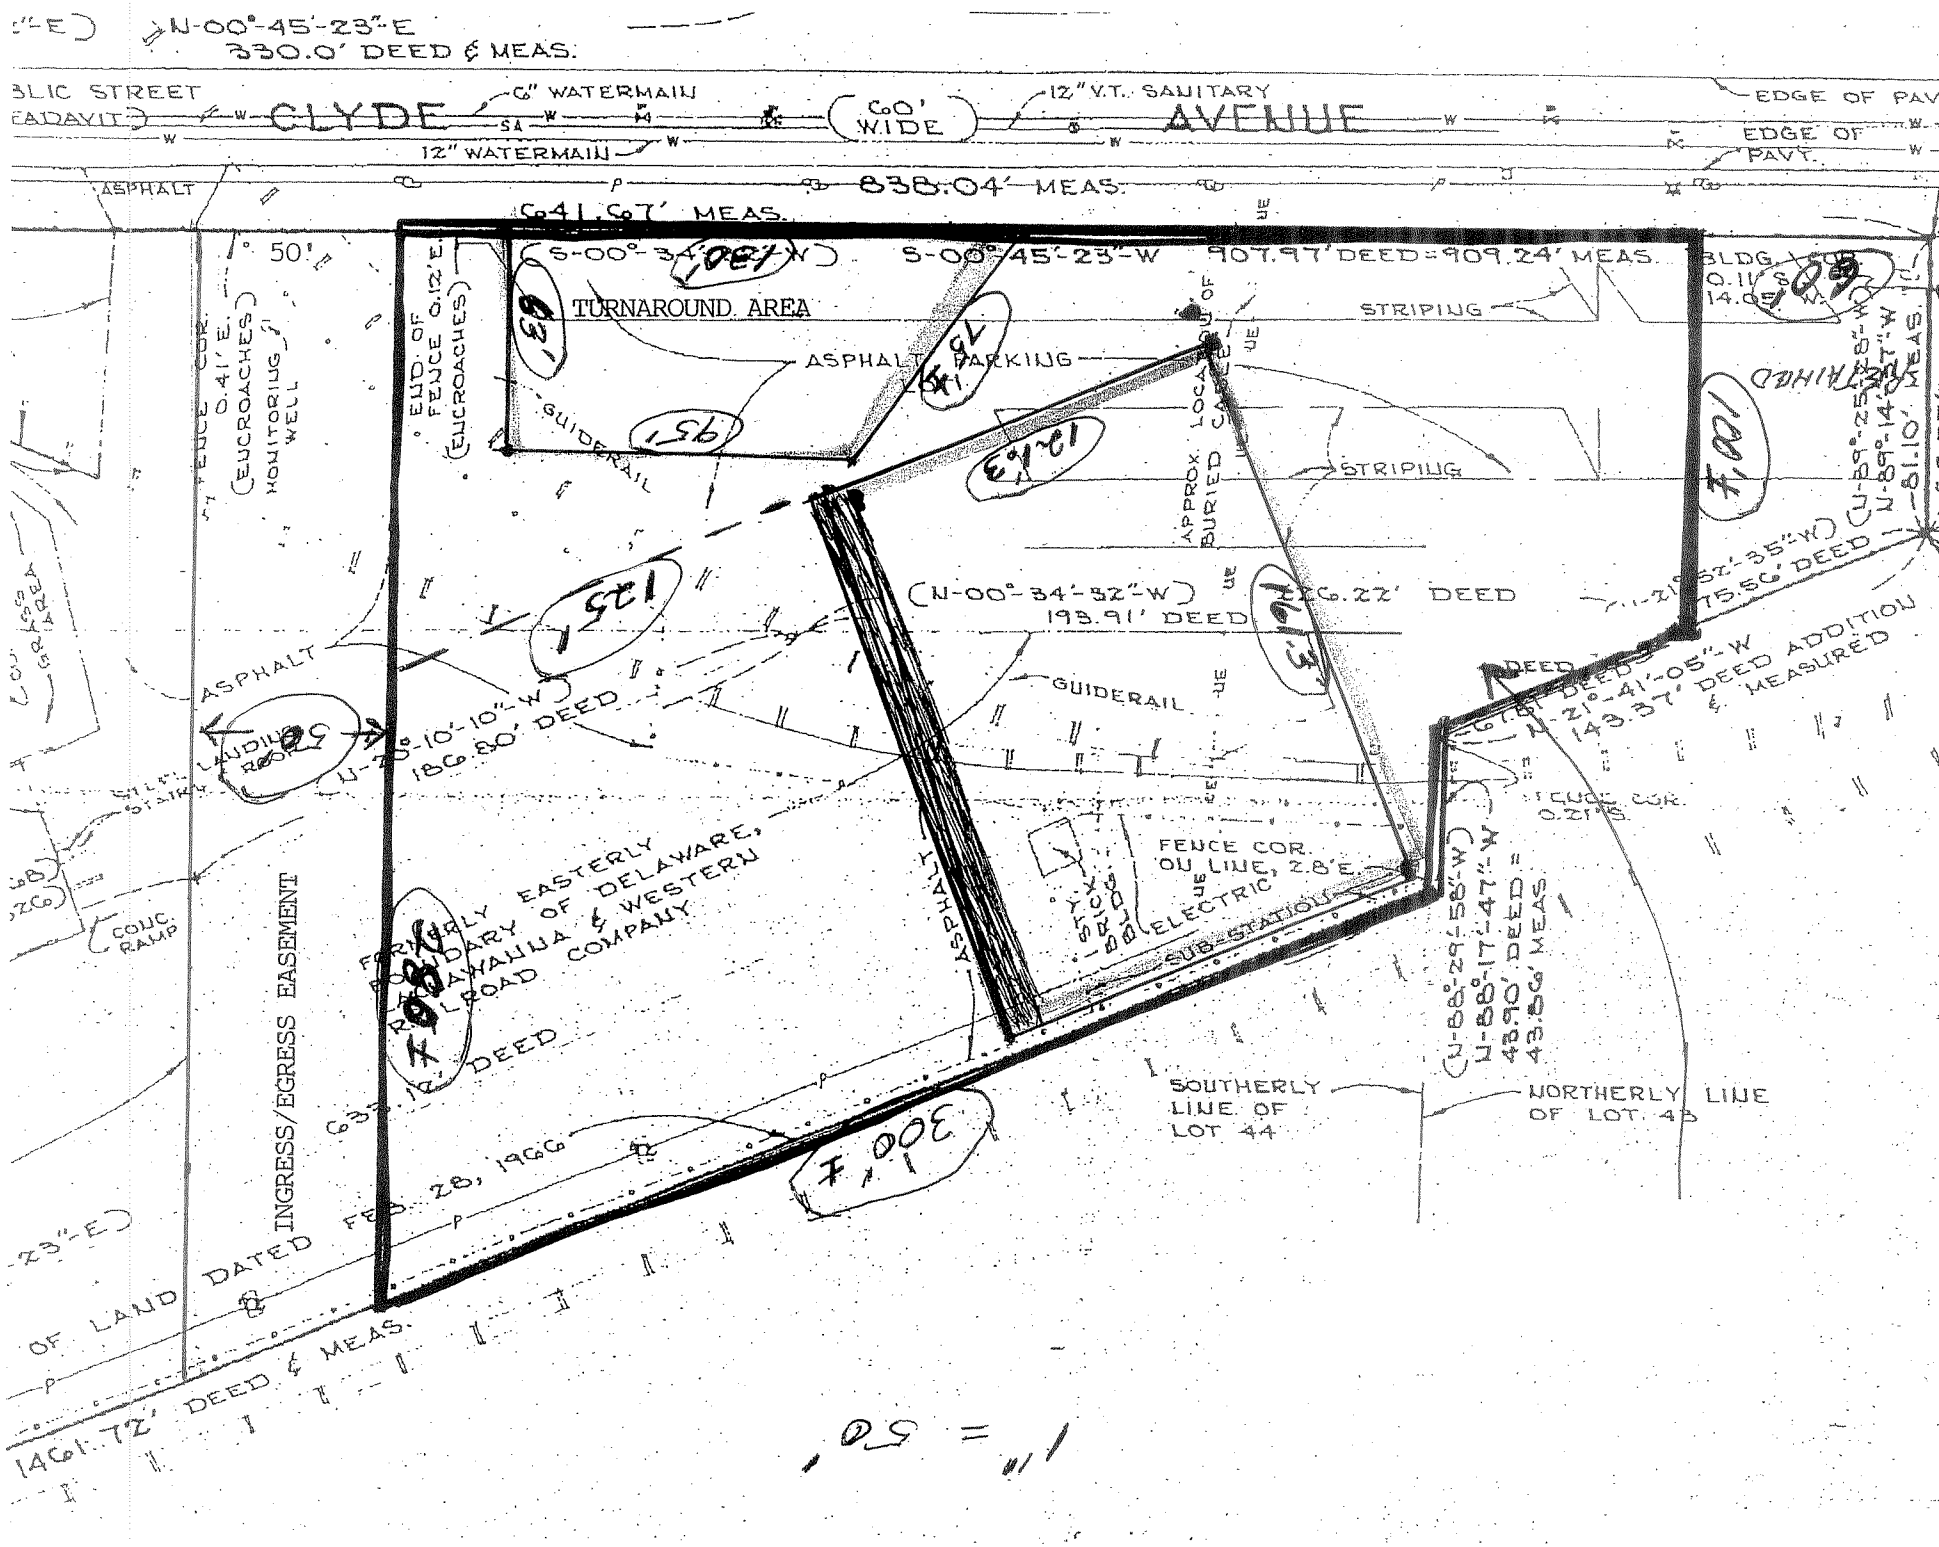
N-00°-45'-23"-E
330.0' DEED & MEAS.
CLYDE AVENUE
6" WATERMAIN
12" V.T. SANITARY
60' WIDE
12" WATERMAIN
EDGE OF PAVT.
838.04' MEAS.
641.67' MEAS.
S-00°-34'-52"-W
S-00°-45'-23"-W 907.97' DEED=909.24' MEAS.
TURNAROUND AREA
ASPHALT PARKING
STRIPING
GUIDERAIL
END OF FENCE 0.12'E. (ENCROACHES)
MONITORING WELL
APPROX. LOCATION OF BURIED CABLE
(N-00°-34'-52"-W) 193.91' DEED
66.22' DEED
N-21°-41'-05"-W 143.37' DEED ADDITION & MEASURED
N-75°-10'-10"-W 186.80' DEED
LANDING ROAD
FORMERLY EASTERLY BOUNDARY OF DELAWARE, LACKAWANNA & WESTERN RAILROAD COMPANY
63.12' DEED
FENCE COR. ON LINE, 2.8'E.
ELECTRIC SUB-STATION
SOUTHERLY LINE OF LOT 44
NORTHERLY LINE OF LOT 43
N-88°-29'-58"-W 43.90' DEED = 43.56' MEAS.
300' F
OF LAND DATED FEB. 28, 1966
1401.72' DEED & MEAS.
1" = 50'