EXIT RIGHT HERE

CURVE DATA:
R: 5853.58
Δ: 1°31'01"
T: 77.50
L: 154.98

SCALE 1" = 100.0'
"O" DENOTES 3/8" IRN ROD SET

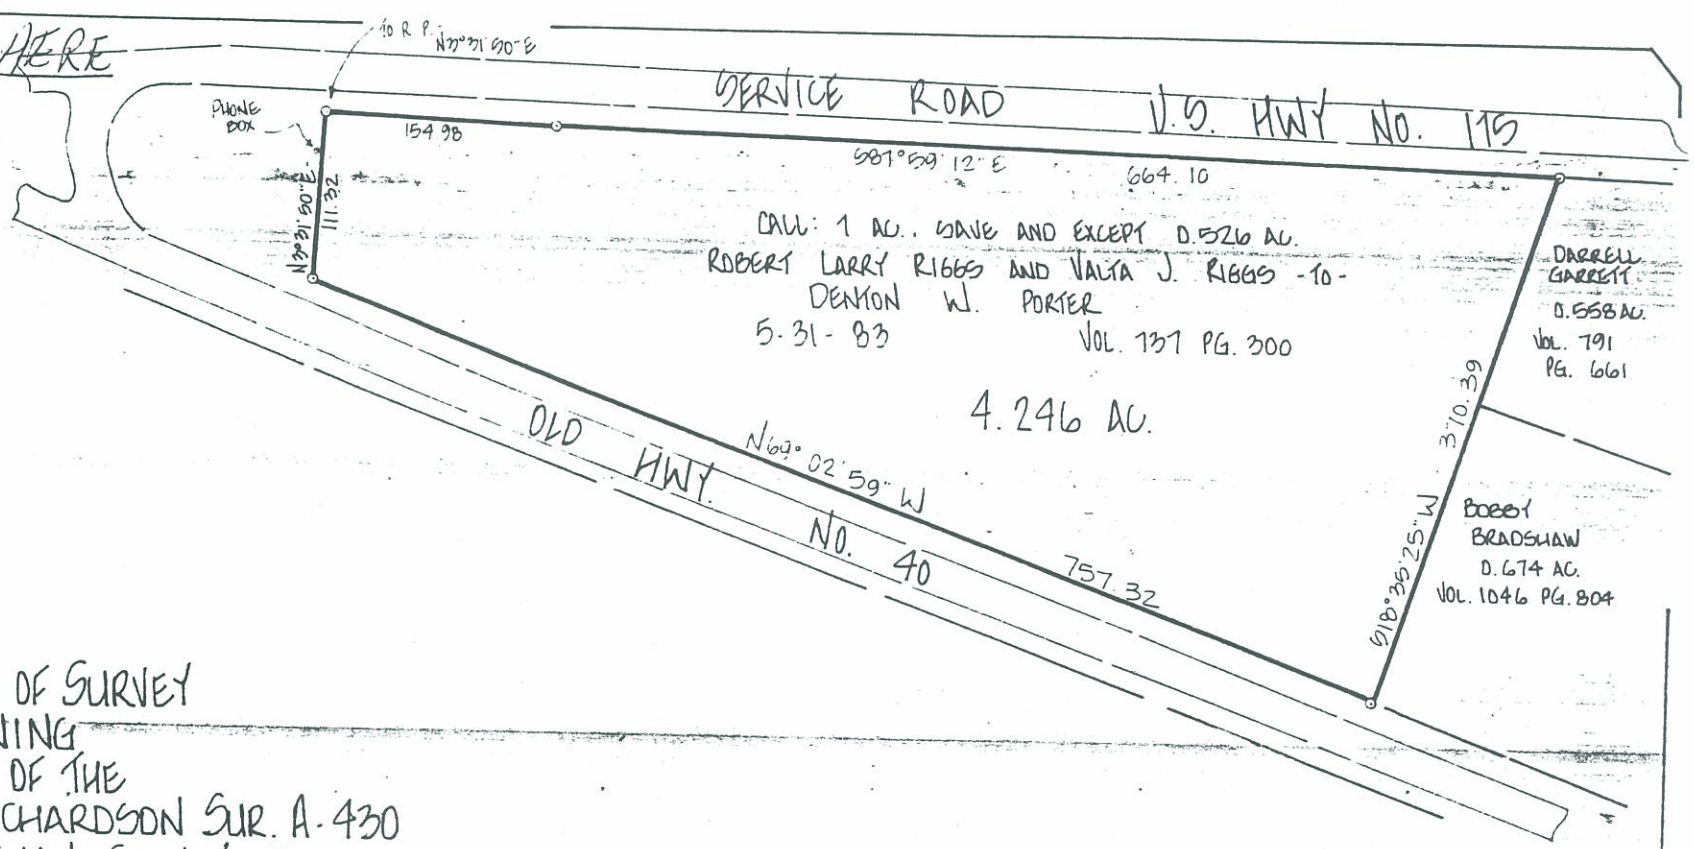

PLAT OF SURVEY
SHOWING
PART OF THE
Z. RICHARDSON SUR. A-430
KAUFMAN COUNTY, TEXAS.

I, GARY SVERVEN, REGISTERED PROFESSIONAL LAND SURVEYOR NO. 1693, DO HEREBY CERTIFY THAT THE ABOVE PLAT AND COMPANION FIELD NOTES WERE PREPARED FROM AN ACTUAL SURVEY MADE BY ME ON THE GROUND DURING THE MONTH OF SEPTEMBER, 1997.
GIVEN UNDER MY HAND AND SEAL
THIS THE 23RD DAY OF SEPTEMBER, 1997.

GARY SVERVEN, R.P.L.S. NO. 1693